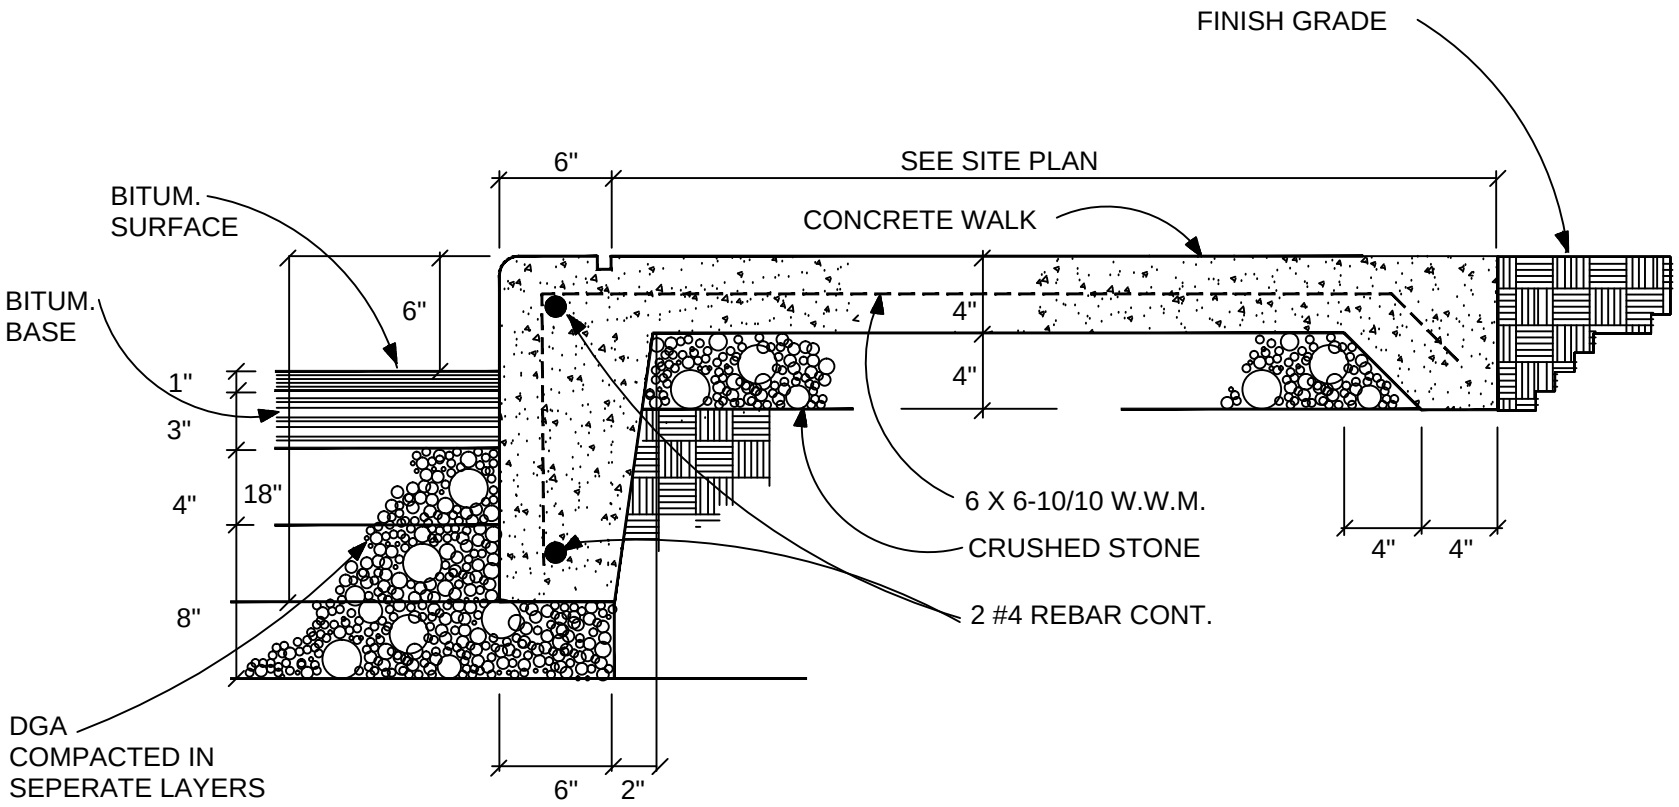

DETAIL - INTEGRAL WALK AND CURB

NOT TO SCALE

033000D06 CAST-IN-PLACE CONCRETE - details
Dated: 12/2015
Applies to: All Projects
University of Kentucky

DATE: 3/29/00
DWN BY: CSB
REV. DATE:
REV. BY:

BLDG # 0000

CONCRETE SPECS
CONTINUOUS CURB AND SIDEWALK

PHYSICAL PLANT DIVISION

SHEET 6 OF 27